


RELEVU CLADIRE - C5

MUNICIPIUL ROMAN

SCARA 1 : 100

Judetul NEAMT
 Teritoriul adm. ROMAN
 Cod SIRUTA 120860
 Adresa imobilului
 Strada Mihai Eminescu, Nr.5-7

CORP "B" - P₂ Numele si prenumele proprietarului
 MUNICIPIUL ROMAN
 Piata Roman Voda, nr.1, Mun.Roman
 Judetul Neamt

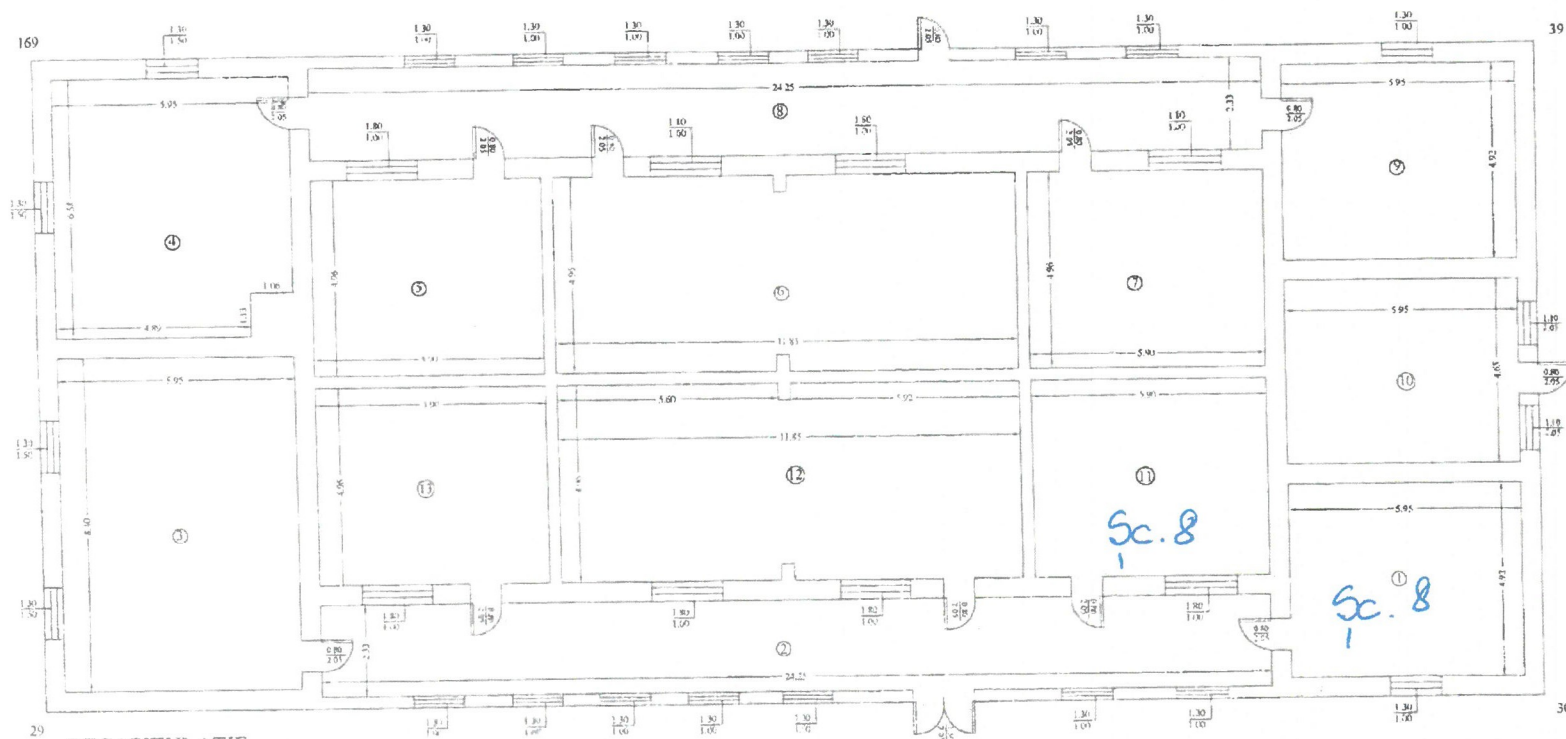

RECAPITULATIE

Incaperi	Nr.	Denumire incapere	Suprafata utila (m.p.)
1		SALA DE CURS	29.24
2		HOL	56.50
3		SALA DE CURS	49.98
4		SALA DE CURS	37.95
5		SALA DE CURS	29.26
6		SALA DE CURS	58.50
7		SALA DE CURS	29.26
8		HOL	56.50
9		SALA DE CURS	29.24
10		SALA DE CURS	27.67
11		SALA DE CURS	29.26
12		SALA DE CURS	58.50
13		SALA DE CURS	29.26
SUPRAFATA UTILA			521.12
SUPRAFATA TOTALA			521.12

SUPRAFATA CONSTRUITA = 629 mp

DATA : 18.08.2004

